Schedule									
Symbol	Label	QTY	Catalog Number	Number Lamps	Lumens per Lamp	Lamp	Description	LLF	Wattage
◯	A	12	DLS56-3012-120-4K-WH	1	1290.49	24 white LEDs	Circular white aluminum housing with clear inner lens and frosted outer lens	1	17.539

Statistics						
Description	Symbol	Avg	Max	Min	Max/Min	Avg/Min
Calc Zone #1	+	16.2 fc	19.5 fc	13.4 fc	1.5:1	1.2:1
Calc Zone #1(Copy)	+	16.2 fc	19.5 fc	13.4 fc	1.5:1	1.2:1
Calc Zone #1(Copy)	+	16.2 fc	19.5 fc	13.4 fc	1.5:1	1.2:1
Calc Zone #1(Copy)(Copy)	+	16.2 fc	19.5 fc	13.4 fc	1.5:1	1.2:1

1. Please Contact: Giovanni A. Perez at Contemporary Lighting Sales
786-344-2660 or (GAP0210@GMAIL.COM)
For procurement of the specified lighting equipment.

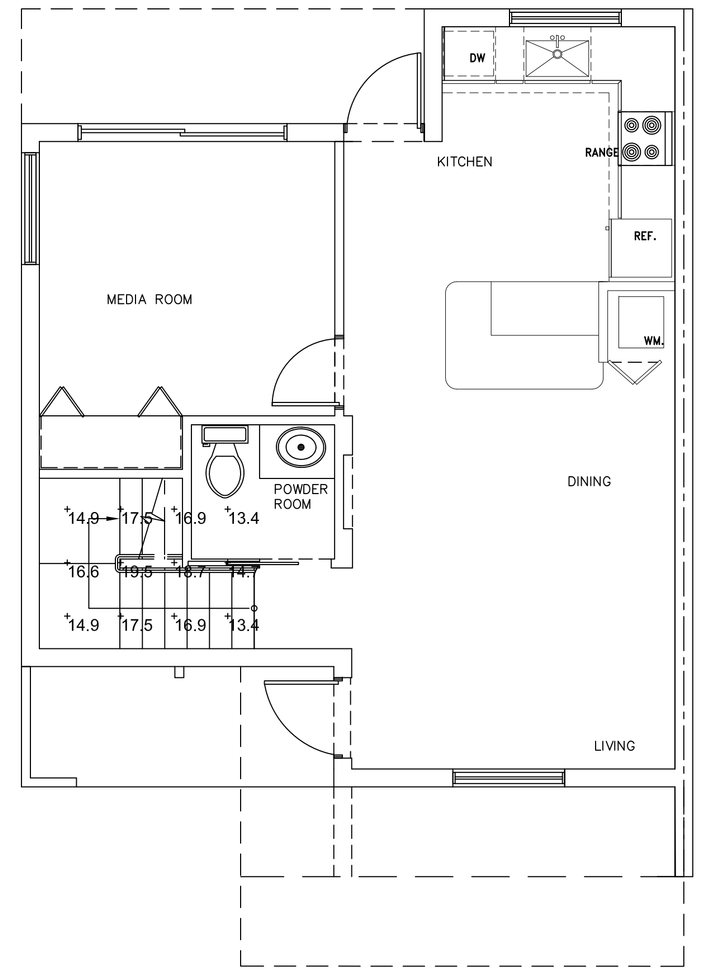

GROUND FLOOR PLAN -CORNER
TYP (UNITS)

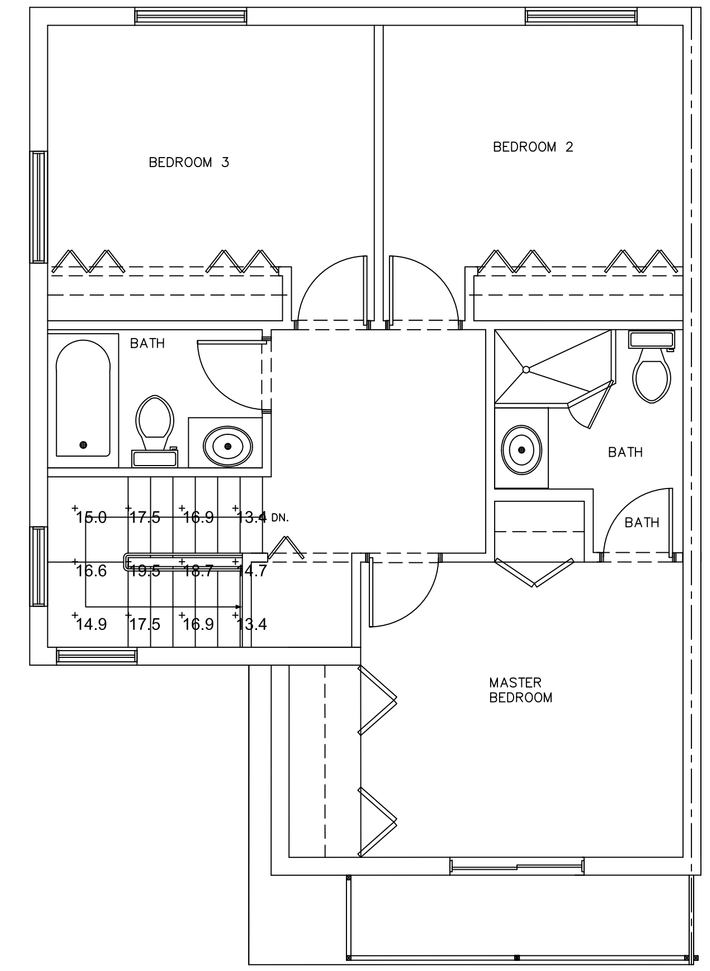

SECOND FLOOR PLAN -CORNER
TYP (UNITS)

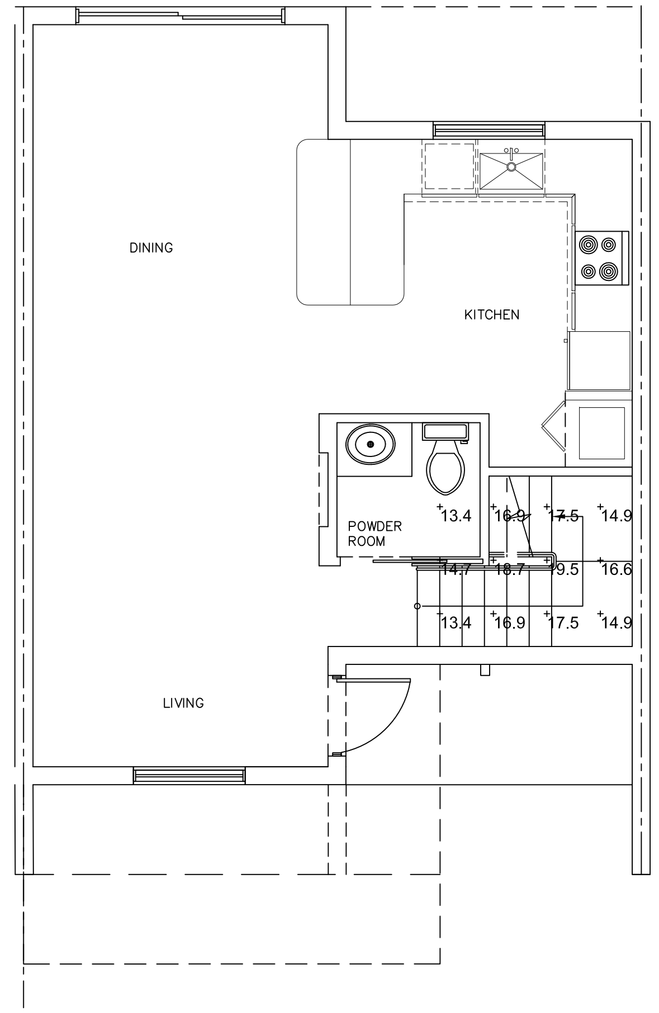

GROUND FLOOR PLAN -CORNER
TYP (UNITS)

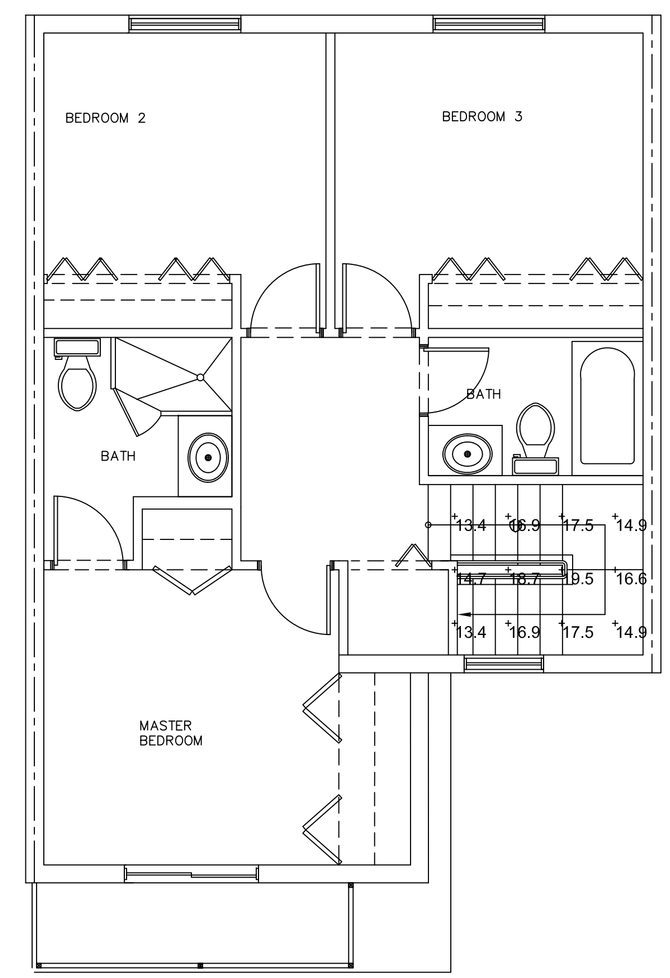

SECOND FLOOR PLAN -CORNER
TYP (UNITS

PHOTOMETRIC FLOOR PLAN

SCALE: 1/4"= 1'-0"

Revisions
08.23.19 1ST ISSUE

PROPOSED NEW BLDG 1 (6 UNIT APT COMPLEX)

THE VILLAGES AT MIAMI GARDENS
3400 NW 191st STREET
MIAMI GARDENS, FL. 33056-2936

JCD ARCHITECT, Inc.
JUAN C. DAVID R.A. # 0015344
Design & Development
LEED Accredited Professional
Architecture Interiors Planning Construction
1386 Coral Way, Suite 404 ▫ Miami, Florida 33145 ▫ Phone: (305) 285-4343 ▫ Fax: (305) 285-4330

Job No.
Date
Scale
Sheet Title
AA-26000835
Sheet No. E-2

Digitally signed by Juan C David
DN: c=US, o=JCD Architect Inc, ou=A01427E00001627ED7566C00003D25, cn=Juan C David
08.23.19 09:21:04 -04'00'

Miami Dade County Approved
341901571 08/23/19 12:26 PM
E-2.1 092319