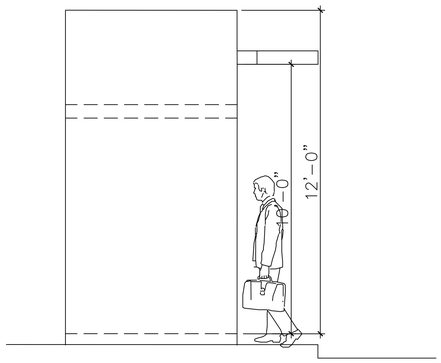

SOUTH ELEVATION

SCALE: 3/8" = 1"

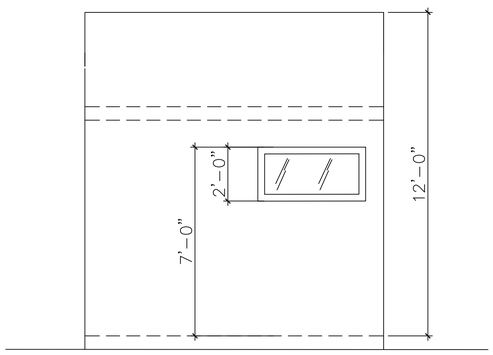

WEST ELEVATION

SCALE: 3/8" = 1"

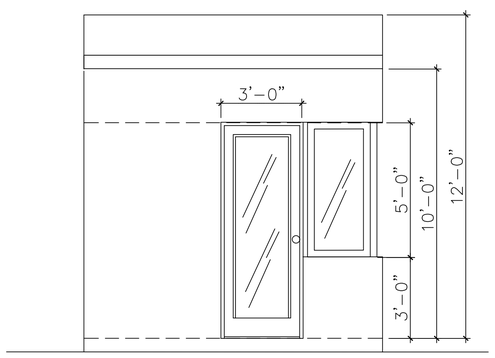

EAST ELEVATION

SCALE: 3/8" = 1"

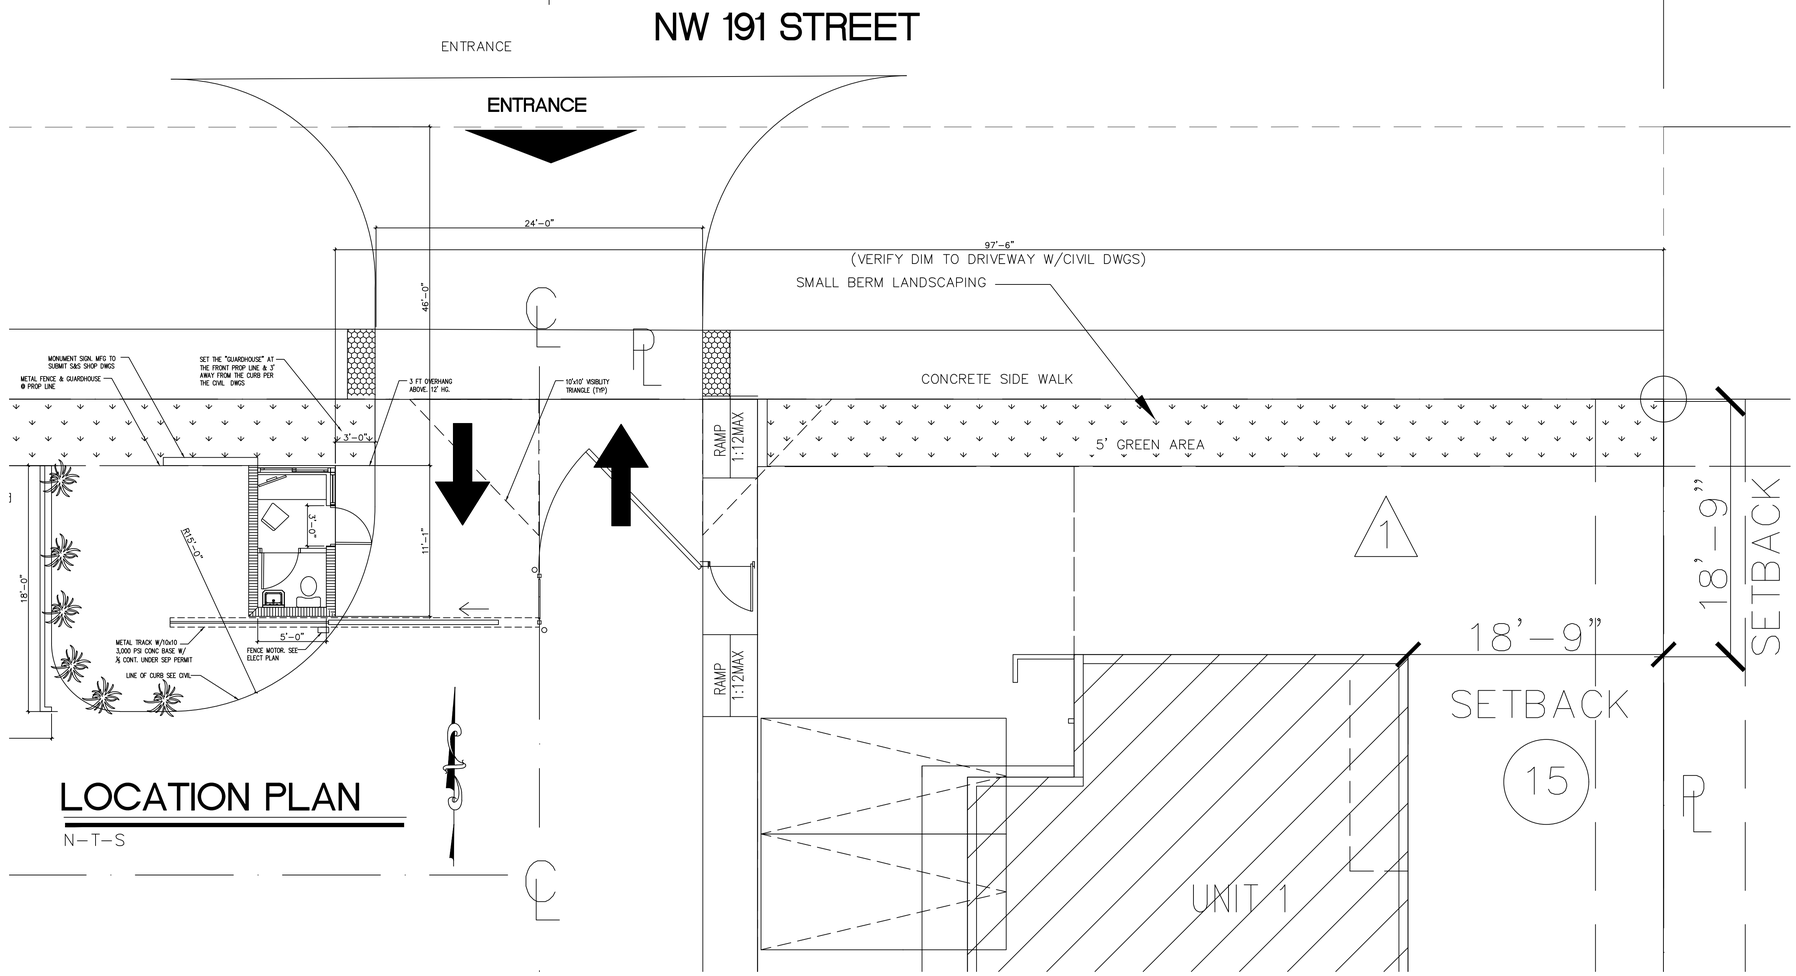

LOCATION PLAN

N-T-S

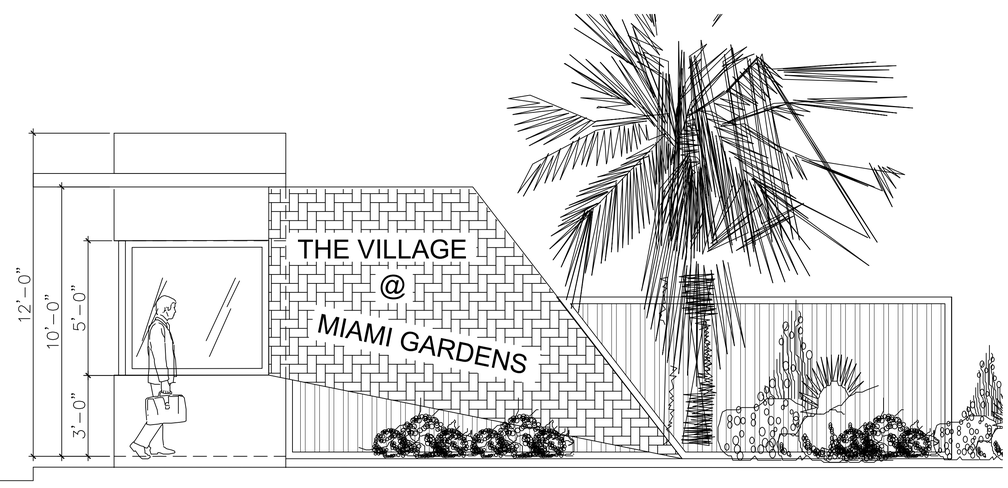

NORTH ELEVATION

SCALE: 3/8" = 1"

GUARDHOUSE PLAN

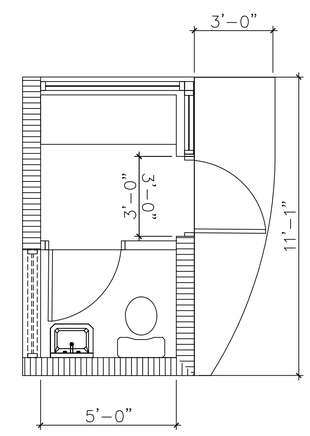

FLOOR PLAN

SCALE: 3/8" = 1"

Revisions

03.26.20 1ST ISSUE

PROPOSED NEW 50 UNIT APTS COMPLEX
THE VILLAGES AT MIAMI GARDENS
3400 191 ST.
MIAMI GARDENS, FL. 33056-2936

JCD ARCHITECT, Inc.
JUAN C. DAVID R.A. #0015344
Design & Development
LEED ACCREDITED PROFESSIONAL
Architecture Interiors Planning Construction
1385 Coral Way, Suite 404 • Miami, Florida 33145 • Phone: (305) 285-4343 • Fax: (305) 285-4330

ARCHITECT, INC.

Job No.

Date

Scale SHOWN

Seal

AA-26001560

Sheet No.

A-100.1